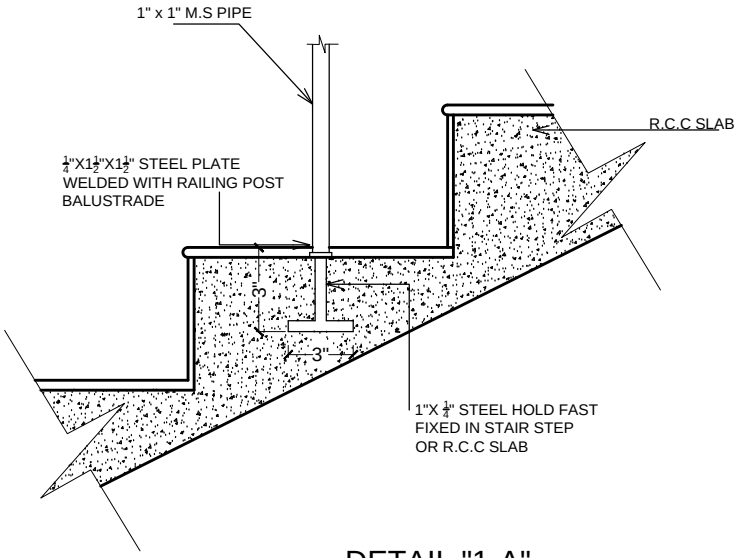

DETAIL "1-A"

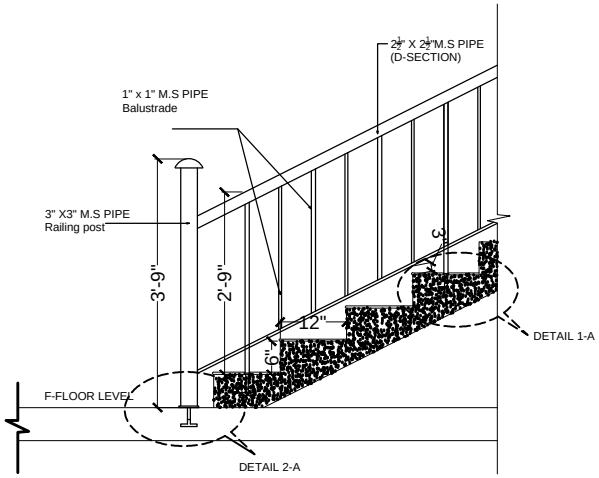

STAIR RAILING DETAILS

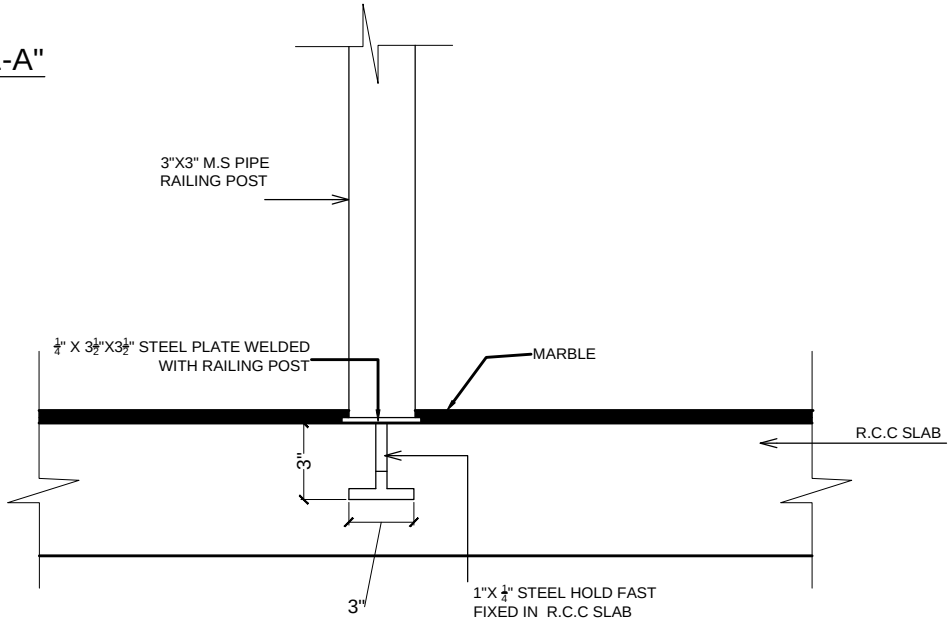

DETAIL "2-A"

CLIENT: UNHCR The UN Refugee Agency; RAHA	CONSULTANTS: BAK CONSULTING ENGINEERS, 2-D, SAHIBZADA ABDUL QAYUM ROAD, UNIVERSITY TOWN PESHAWAR PAKISTAN, TEL +92 91 5703862 FAX +92 91 5840807, E-MAIL: bakpk@brain.net.pk; GAHEEZ CONSULTANTS, ARCHITECTS ENGINEERS, PLANNERS, SURVEYORS AND DECORATORS, SUIT NO 1 & 2 FIRST FLOOR MALIK PLAZA, UNIVERSITY ROAD (NEAR ARBAB ROAD UNDERPASS) PESHAWAR, TEL +92 91 5845304	REV / DESCRIPTION / DATE	NOTES:
PROJECT:	TITLE: MODULE: 4B — STAIRS RAILING DETAILS	DRAWN BY: AYAZ KHAN; DESIGNED BY: AR. MARWAT KHAN; CHECKED BY: ZUBAIR AHMAD; APPROVED BY: AR. ADNAN KHAN	SCALE: AS SHOWN; DATE: NOV. 2014
		DRAWING NO: BAK1008-4B-A08	REV NO: