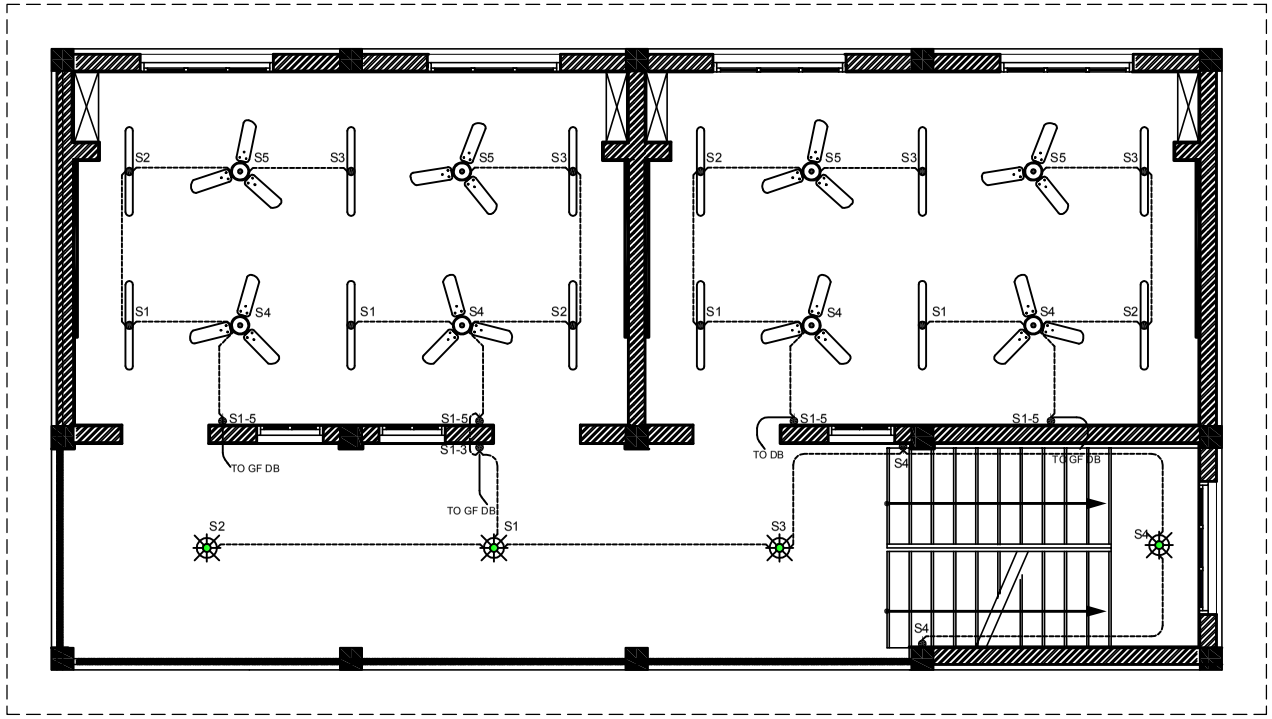

CLIENT:

UNHCR The UN Refugee Agency

RAHA

CONSULTANTS:

BAK CONSULTING ENGINEERS
2-D, SAHIBZADA ABDUL QAYUM ROAD,
UNIVERSITY TOWN PESHAWAR PAKISTAN
TEL +92 91 5703862 FAX +92 91 5840807
E-MAIL: bakpk@brain.net.pk

GAHEEZ CONSULTANTS
ARCHITECTS ENGINEERS, PLANNERS, SURVEYORS AND DECORATORS
SUIT NO 1 & 2 FIRST FLOOR MALIK PLAZA, UNIVERSITY ROAD (NEAR ARBAB ROAD UNDERPASS) PESHAWAR
TEL +92 91 5845364

REV	DESCRIPTION	DATE

NOTES:

PROJECT:

TITLE: MODULE: 4-B

FIRST FLOOR LIGHTING PLAN

DRAWN BY:	AYAZ KHAN	SCALE: AS SHOWN
DESIGNED BY:	ENGR.ZAHEER KHATTAK	
CHECKED BY:	ZUBAIR AHMAD	DATE: NOV. 2014
APPROVED BY:	AR. ADNAN KHAN	
DRAWING NO:	05	REV N

BAK1008-4B-E05